


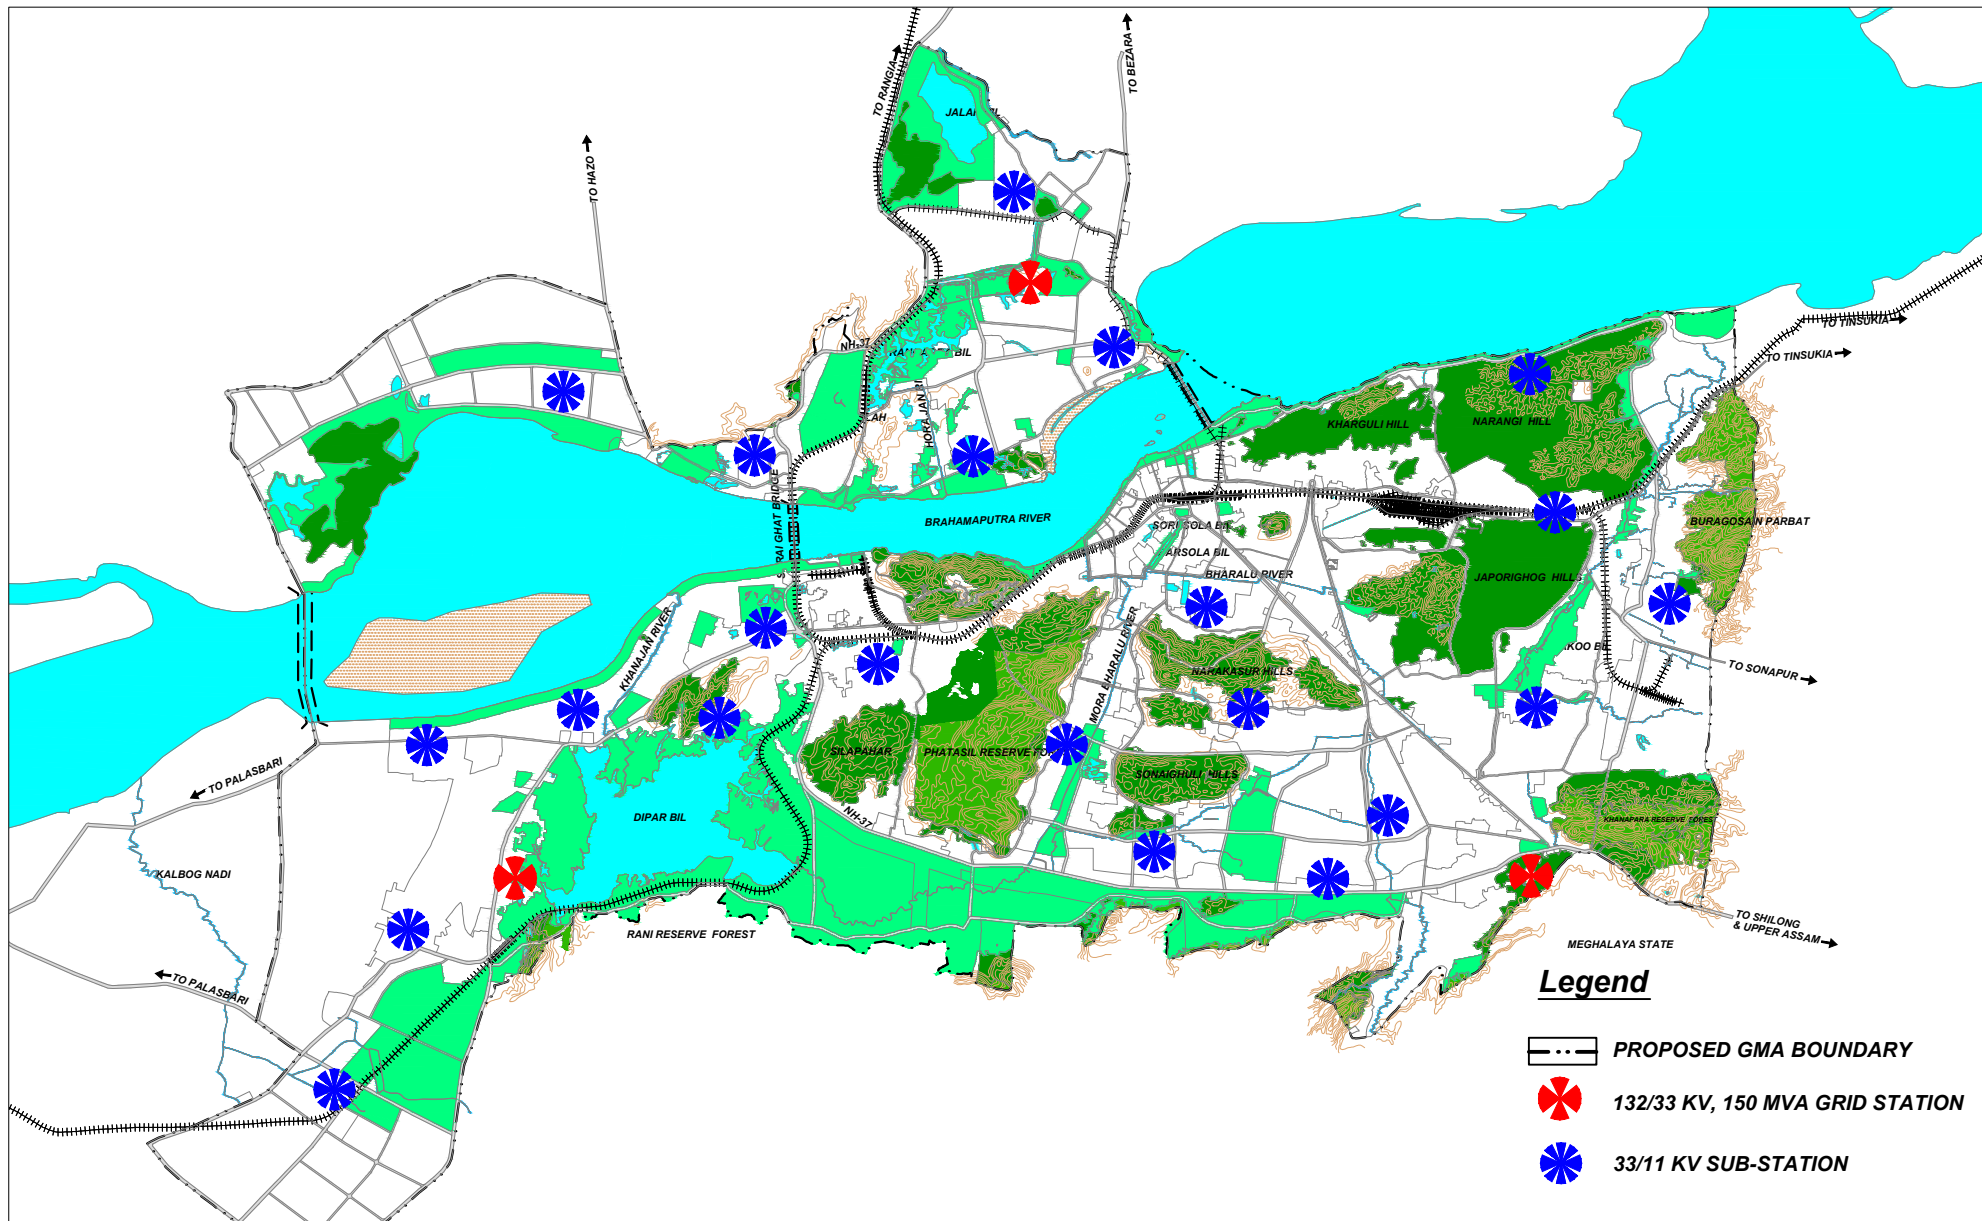

Legend

-  **PROPOSED GMA BOUNDARY**
-  **132/33 KV, 150 MVA GRID STATION**
-  **33/11 KV SUB-STATION**

Project	Consultant	Sheet Title	Scale	Map No.	Revision	North
Comprehensive Master Plan for Guwahati Metropolitan Area	Consulting Engineering Services (I) Pvt Ltd	Proposed Power Distribution - 2025	1 Km 0 1 2 Km	6.4	R1	
Client	57, Nehru Place, (5th floor) New Delhi - 110 019					
Guwahati Metropolitan Development Authority						