


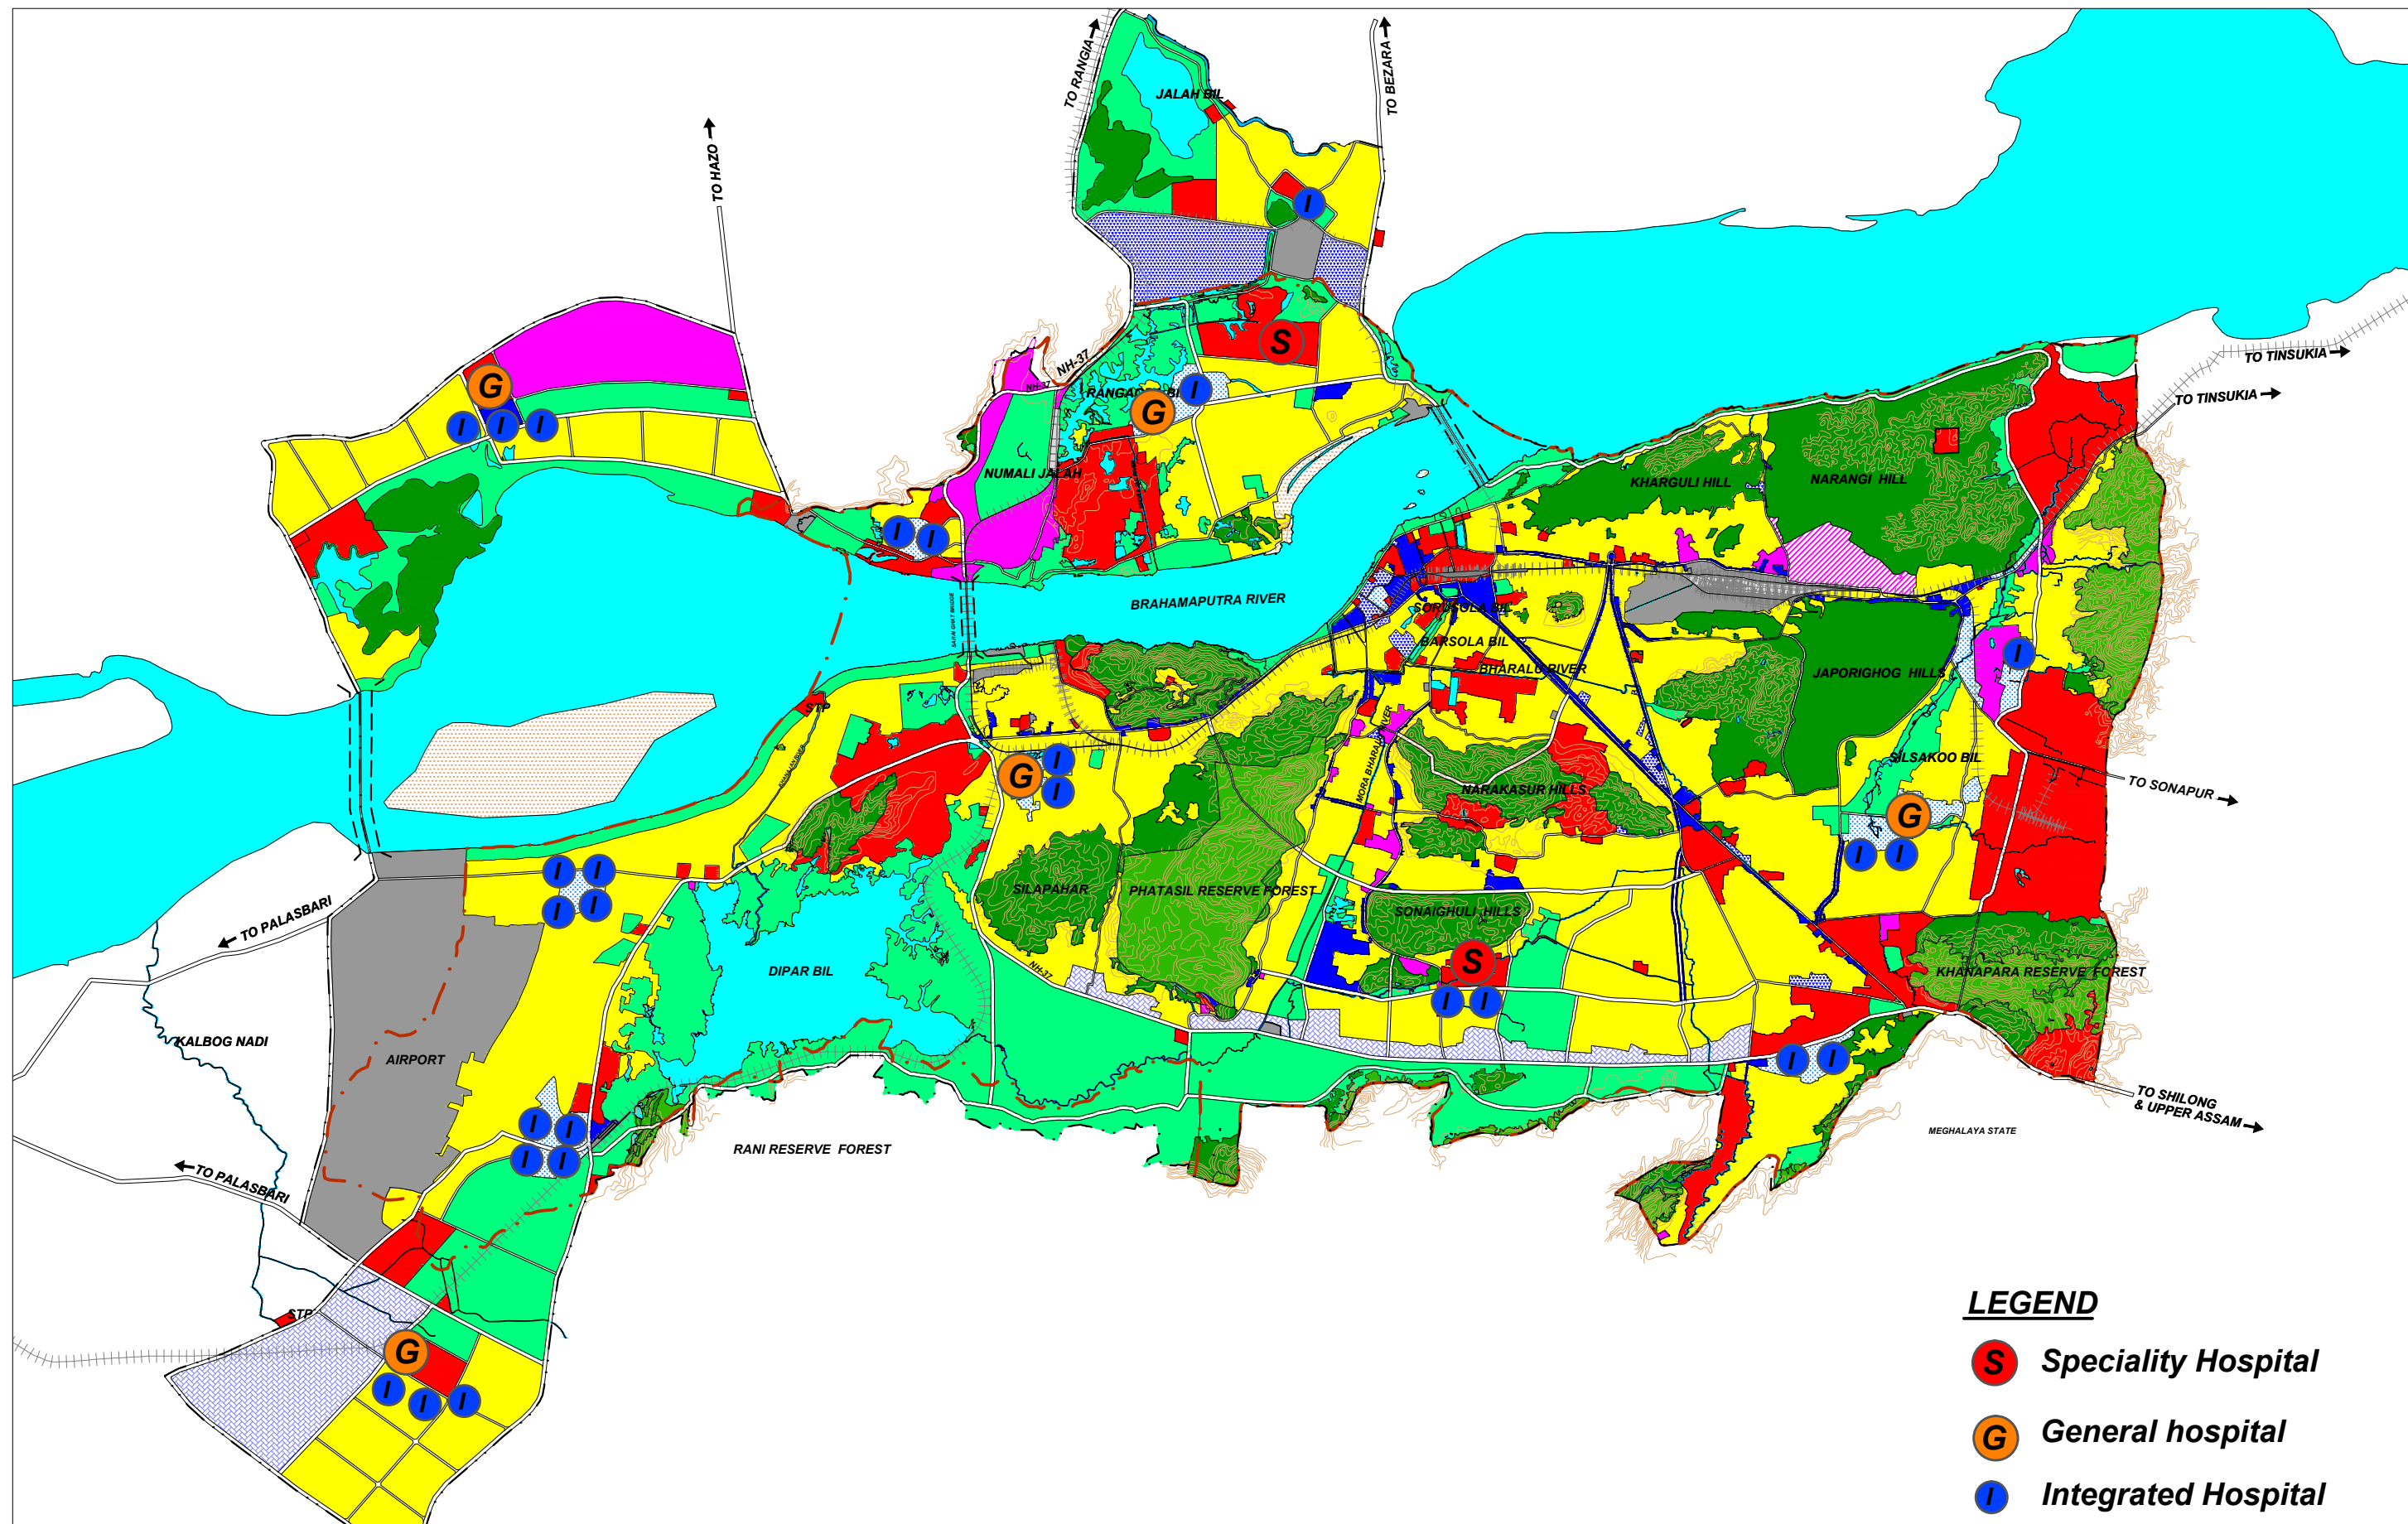

LEGEND

- S** Speciality Hospital
- G** General hospital
- I** Integrated Hospital

Project
Comprehensive Master Plan for Guwahati Metropolitan Area
Client
Guwahati Metropolitan Development Authority

Consultant
Consulting Engineering Services (I) Pvt Ltd
57, Nehru Place, (5th floor) New Delhi - 110 019

Sheet Title
Proposed Health Facilities

Scale
1 Km 0 1 2 Km

Map No. 7.2
Revision R1
North